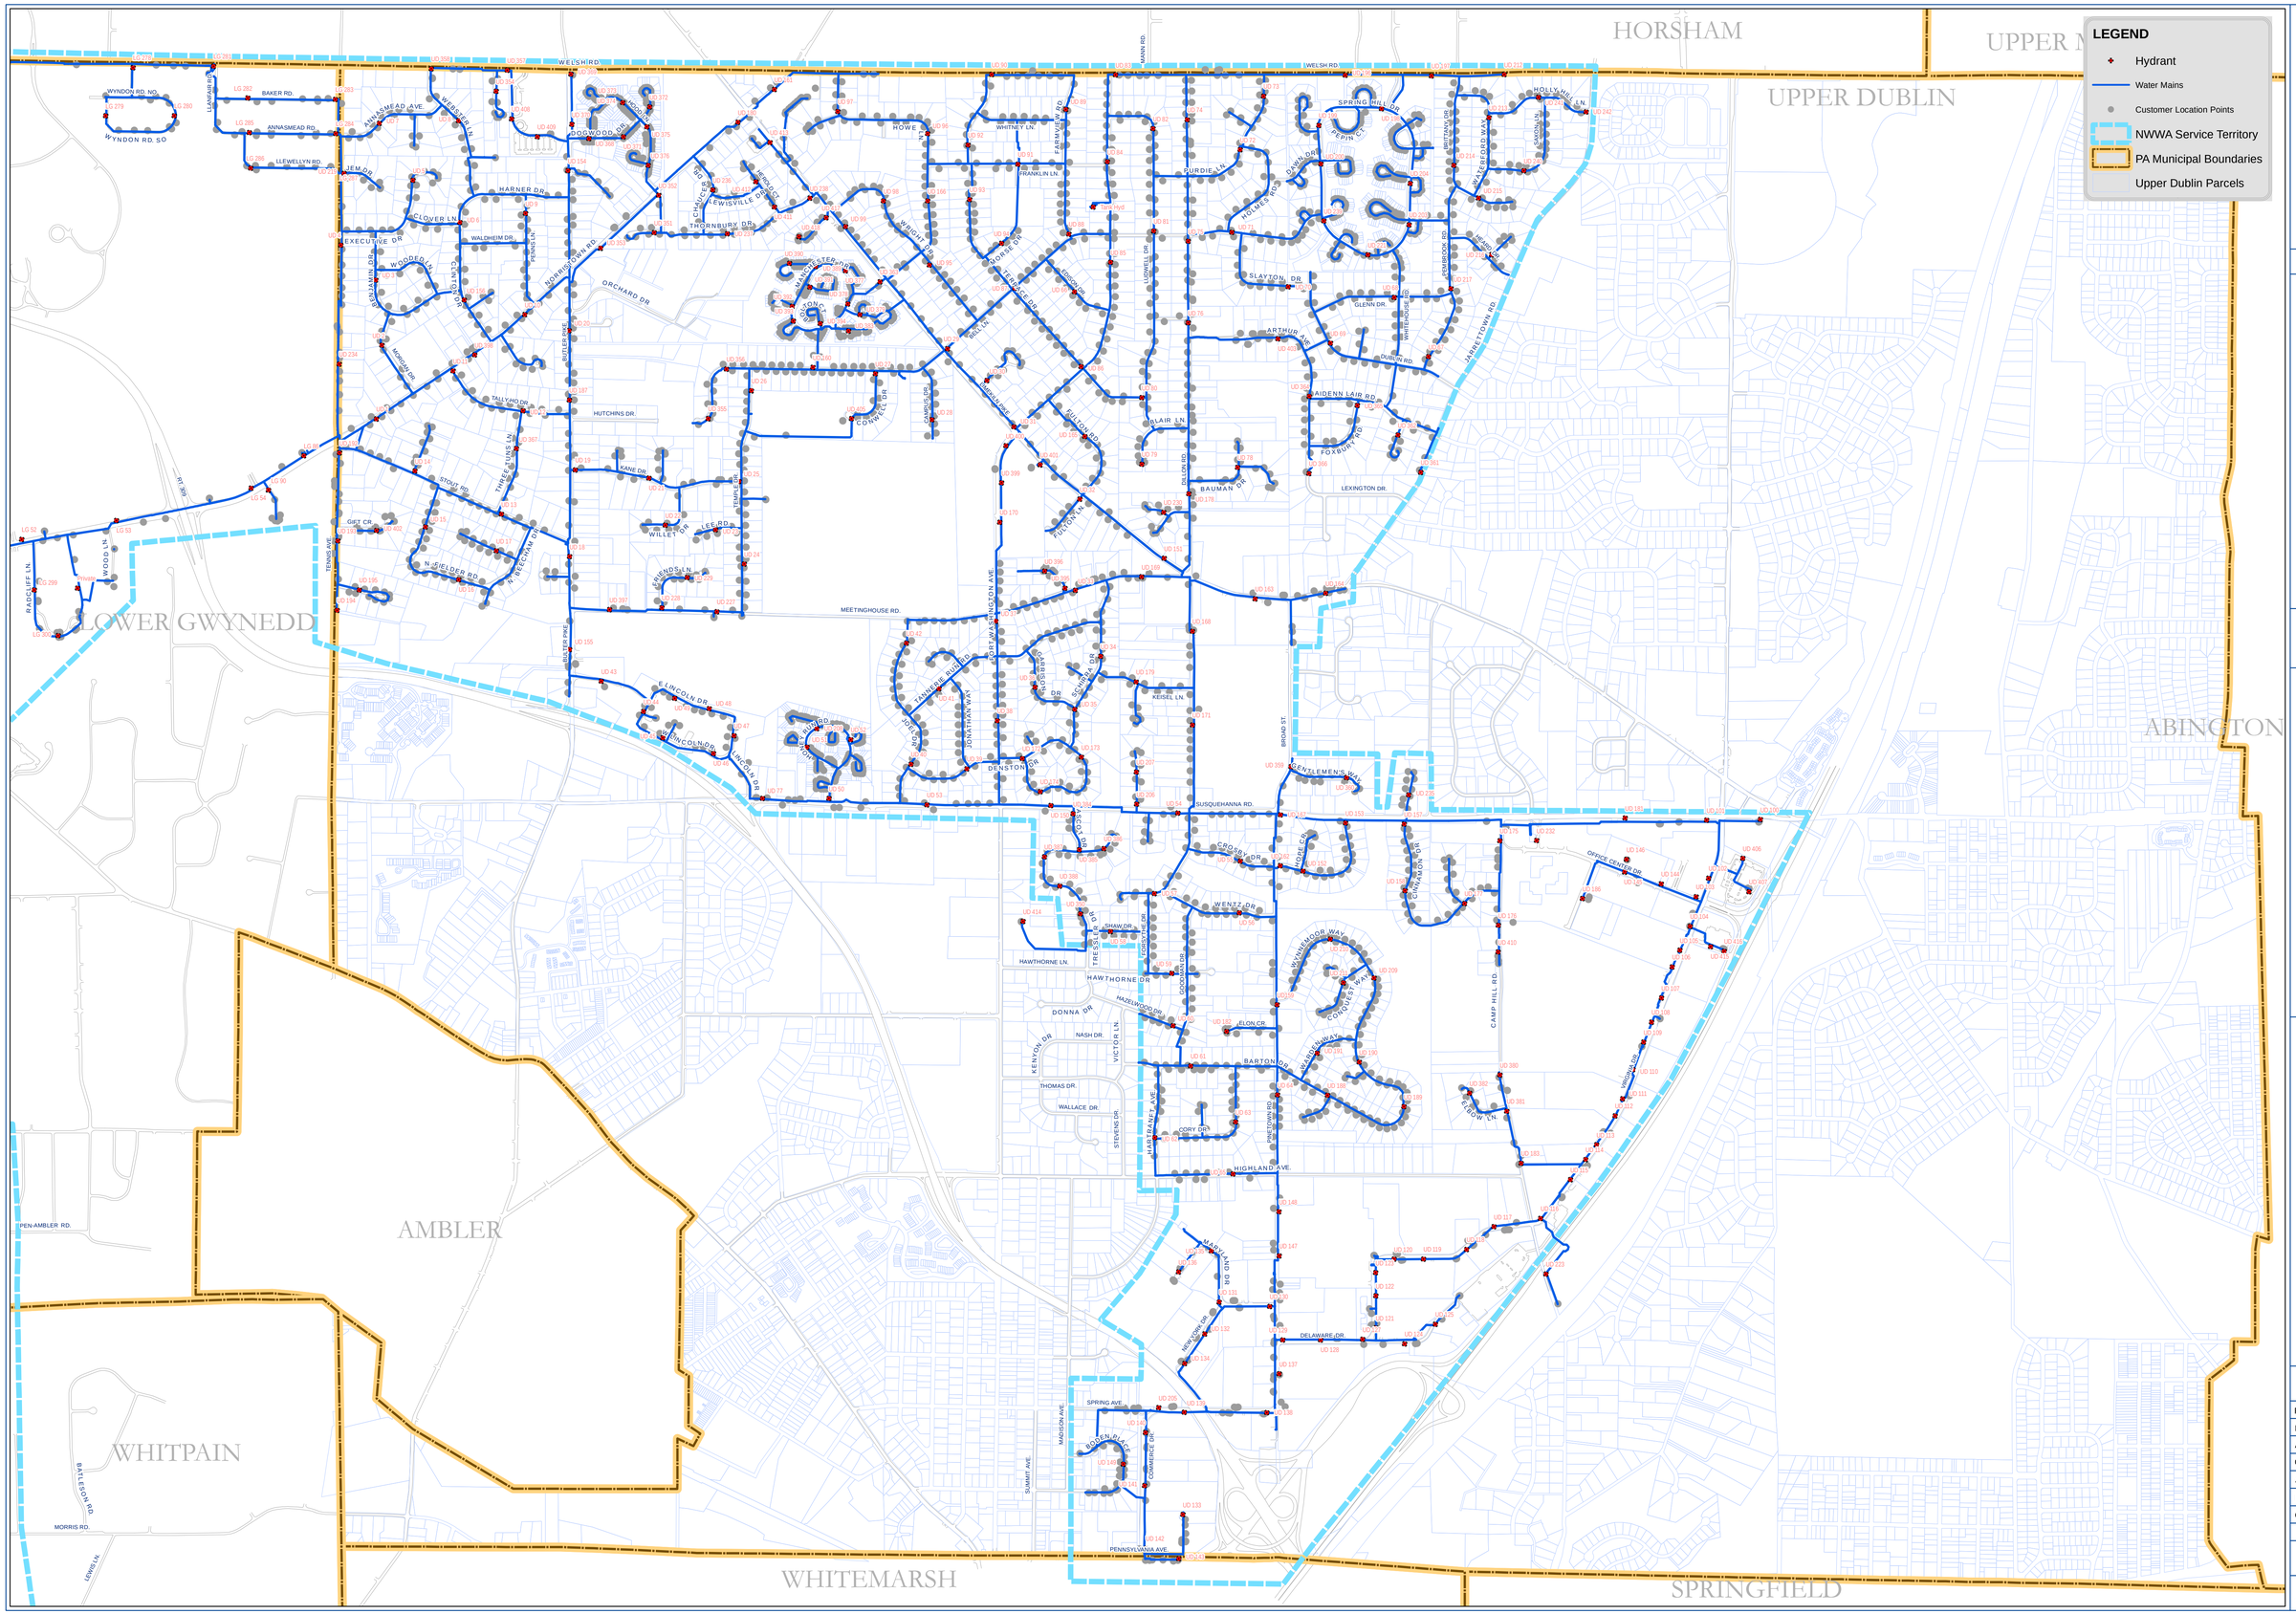

NORTH WALES WATER AUTHORITY
P.O. BOX 1339 • 144 SECHLER STREET • NORTH WALES, PA 19454
PHONE: (215) 699-9646 • FAX: (215) 699-0237
WWW.NWWA.COM

WATER DISTRIBUTION PLAN
for the PENNSYLVANIA ONE CALL SYSTEM

UPPER DUBLIN TOWNSHIP CUSTOMER LOCATIONS

MAP LOCATION:	
PRELIMINARY:	
FINAL:	AUGUST. 31, 2018
AS BUILT:	
CHECKED BY:	PCH
APPROVED BY:	
DWG.NO.	
CAD FILE:	
SHEET NO.	
SCALE: 1" = 800 FEET	JOB NO.